


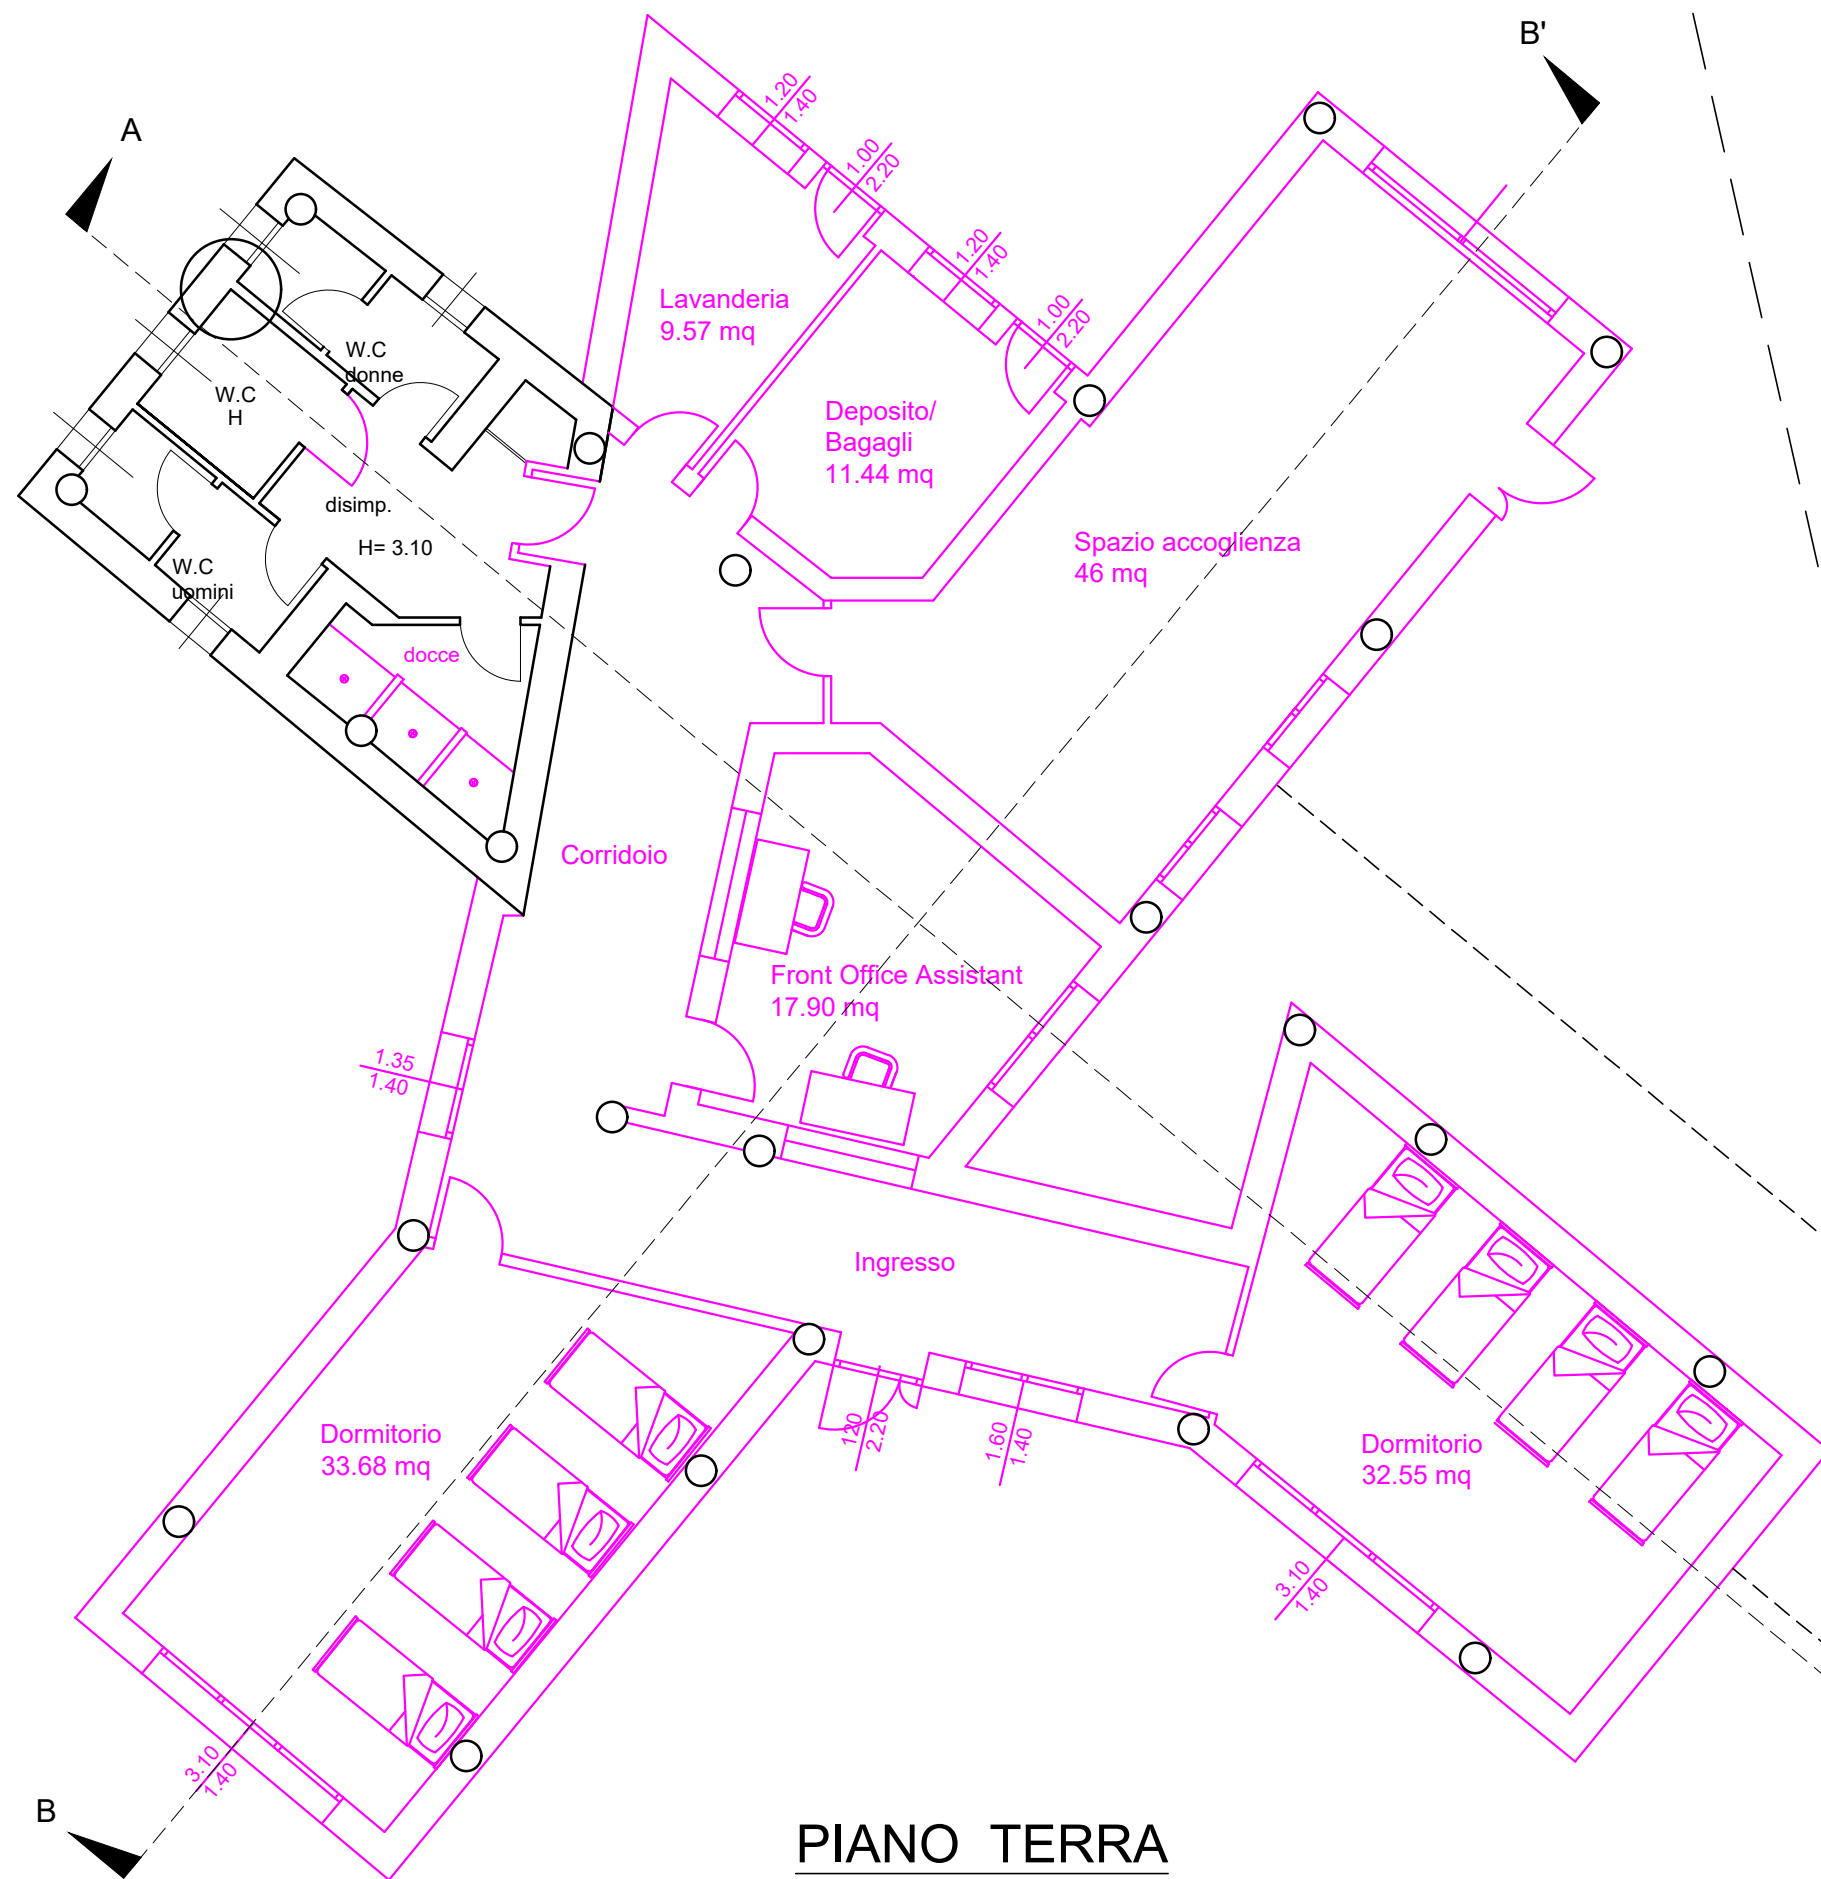

VERANDA

